SYMBOLS

Depot
Platform
Tower
Turntable
Track Scale
Mile Post
Public Road Crossing
Private Road Crossing
Road Crossing Undergrade
Road Crossing Overhead

RAIL
140 lb.
130 lb. or 131 lb.
112 lb. or 115 lb.
100 lb.
Less than 100 lb.

BALLAST
Stone or Crushed Slag
Gravel
Cinder or Granulated Slag

Gradients shown are Valuation Maximum
Elevations are Top of Low Rail

BALTIMORE AND OHIO SYSTEM
EASTERN REGION
MONONGAH DIVISION

CHERRY RIVER BOOM & LUMBER BRANCH

Track Chart, Alignment & Profile
Scale 1" = Vert. 400' Hor. 1 Mile
Jan. 1, 1969
Office of Chief Engineer
Huntington, W. Va.

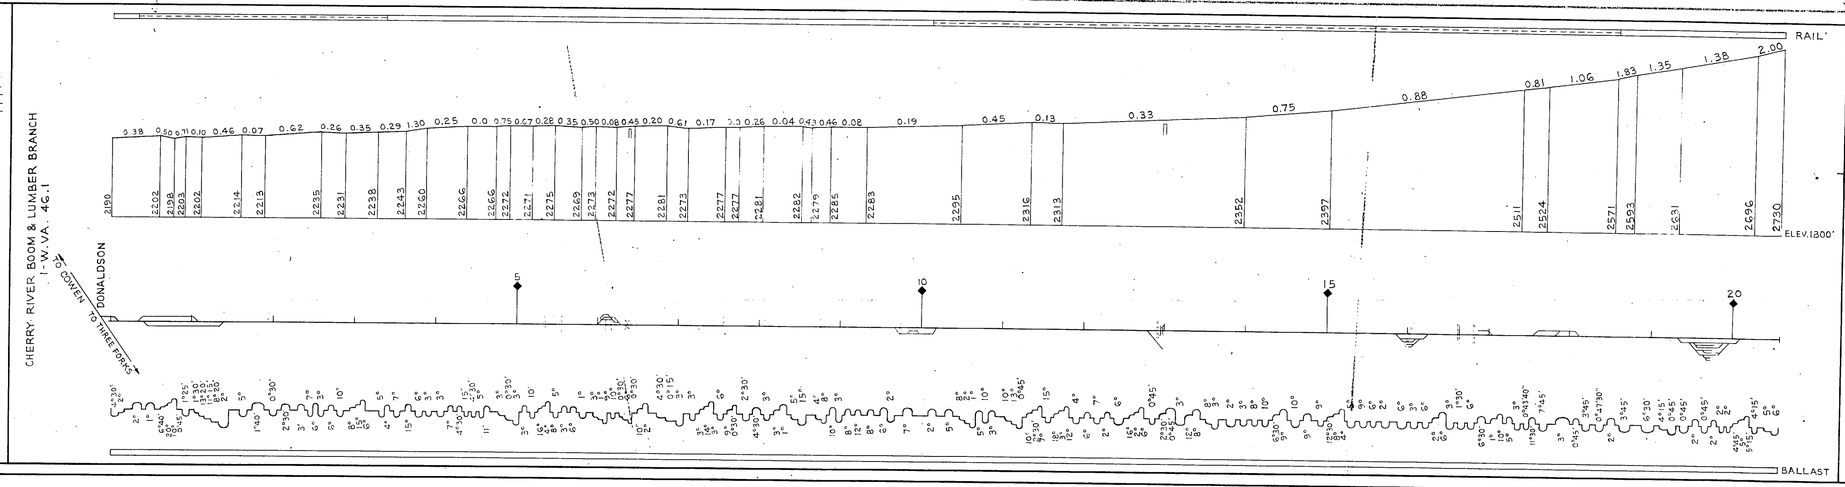

SYMBOLS

Depot
Platform
Tower
Turntable
Track Scale
Mile Post
Public Road Crossing
Private Road Crossing
Road Crossing Undergrade
Road Crossing Overhead

RAIL
140 lb.
130 lb. or 131 lb.
112 lb. or 115 lb.
100 lb.
Less than 100 lb.

BALLAST
Stone or Crushed Slag
Gravel
Cinder or Granulated Slag

Gradients shown are Valuation Maximum
Elevations are Top of Low Rail

BALTIMORE AND OHIO SYSTEM
EASTERN REGION
MONONGAH DIVISION

CHERRY RIVER BOOM & LUMBER BRANCH

Track Chart, Alignment & Profile
Scale 1" = Vert. 400' Hor. 1 Mile
Jan. 1, 1969
Office of Chief Engineer
Huntington, W. Va.

45c

REVISED TO